1 South
1/4" = 1'-0"

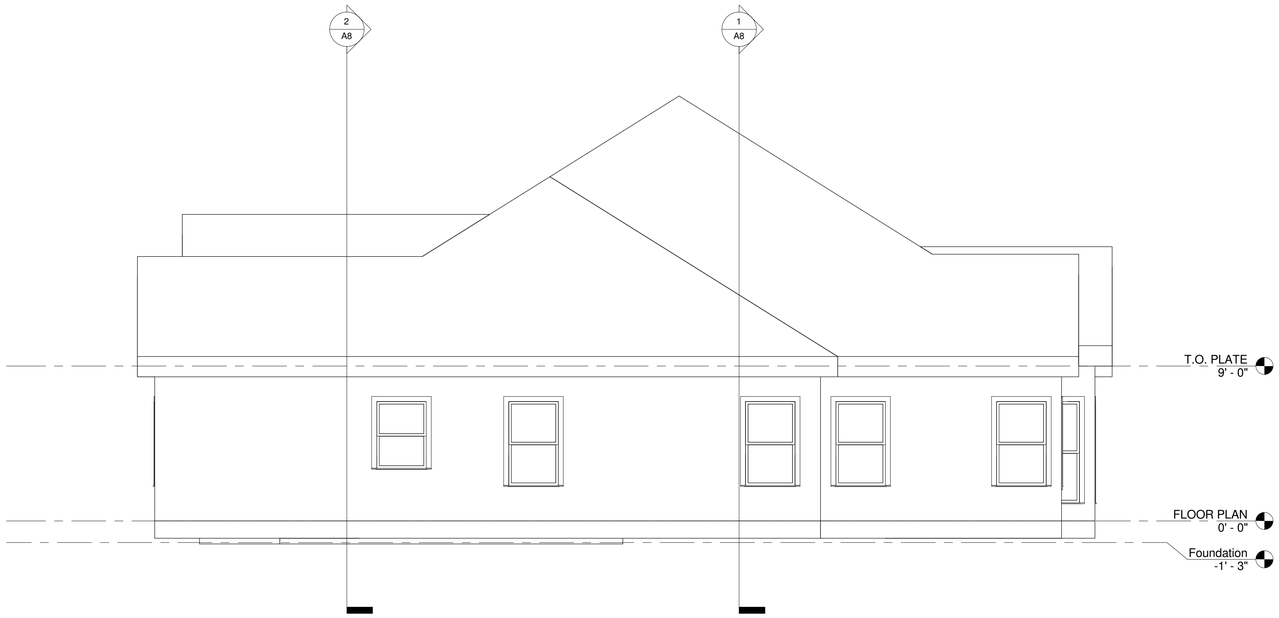

2 East
1/4" = 1'-0"

Consultant
Address
Address
Phone
Fax
e-mail

Consultant
Address
Address
Phone
Fax
e-mail

Consultant
Address
Address
Phone
Fax
e-mail

Consultant
Address
Address
Phone
Fax
e-mail

Consultant
Address
Address
Phone
Fax
e-mail

No.	Description	Date

Elevations

Project number
Date
Drawn by
Checked by

A6

Scale 1/4" = 1'-0"

3/8/2016 4:37:16 PM