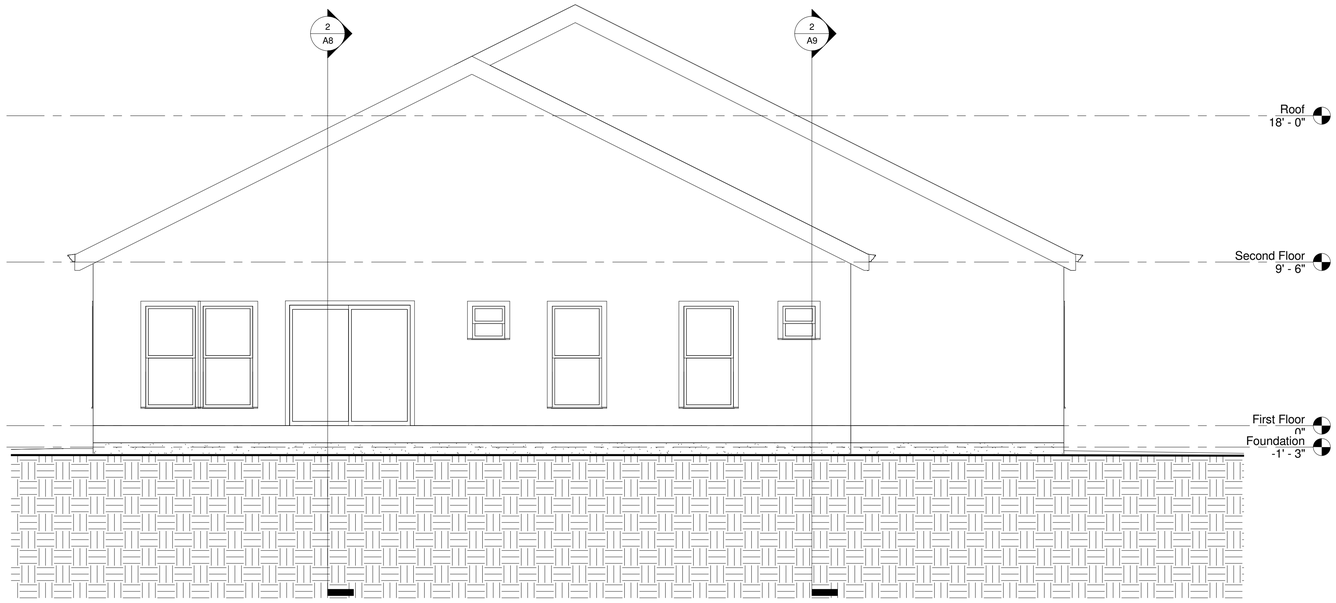

1 North
1/4" = 1'-0"

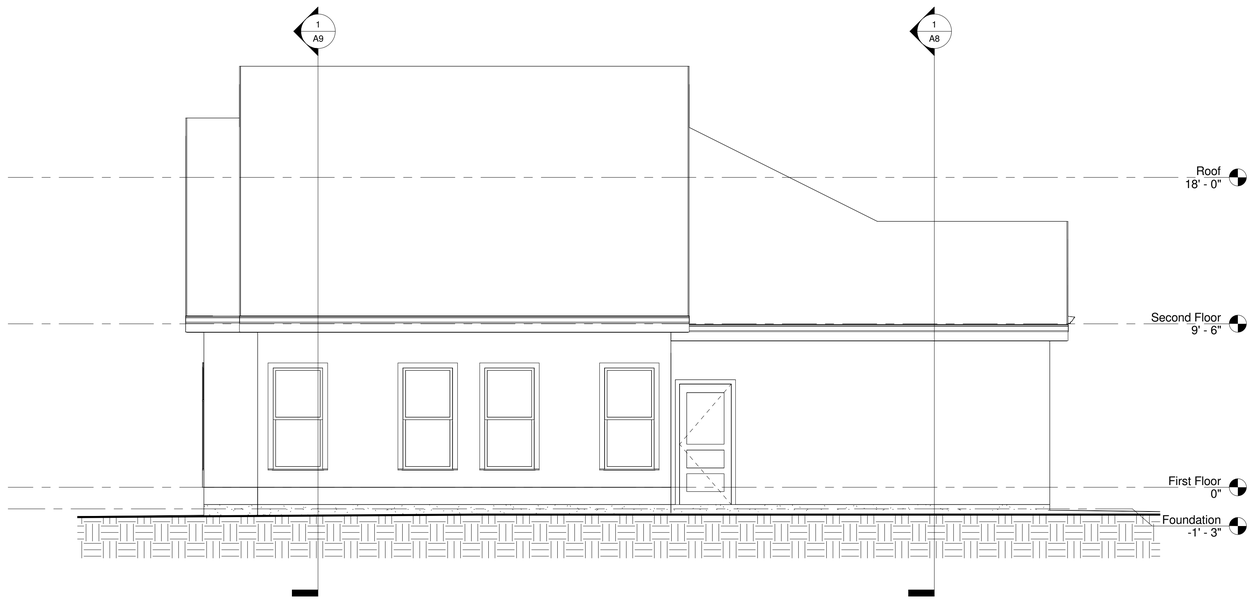

2 West
1/4" = 1'-0"

Consultant
Address
Address
Phone
Fax
e-mail

Consultant
Address
Address
Phone
Fax
e-mail

Consultant
Address
Address
Phone
Fax
e-mail

Consultant
Address
Address
Phone
Fax
e-mail

Consultant
Address
Address
Phone
Fax
e-mail

No.	Description	Date

NOT FOR CONSTRUCTION

Elevations

Project number	Project Number
Date	Issue Date
Drawn by	
Checked by	

A7

Scale 1/4" = 1'-0"

2/1/2017 10:33:12 PM