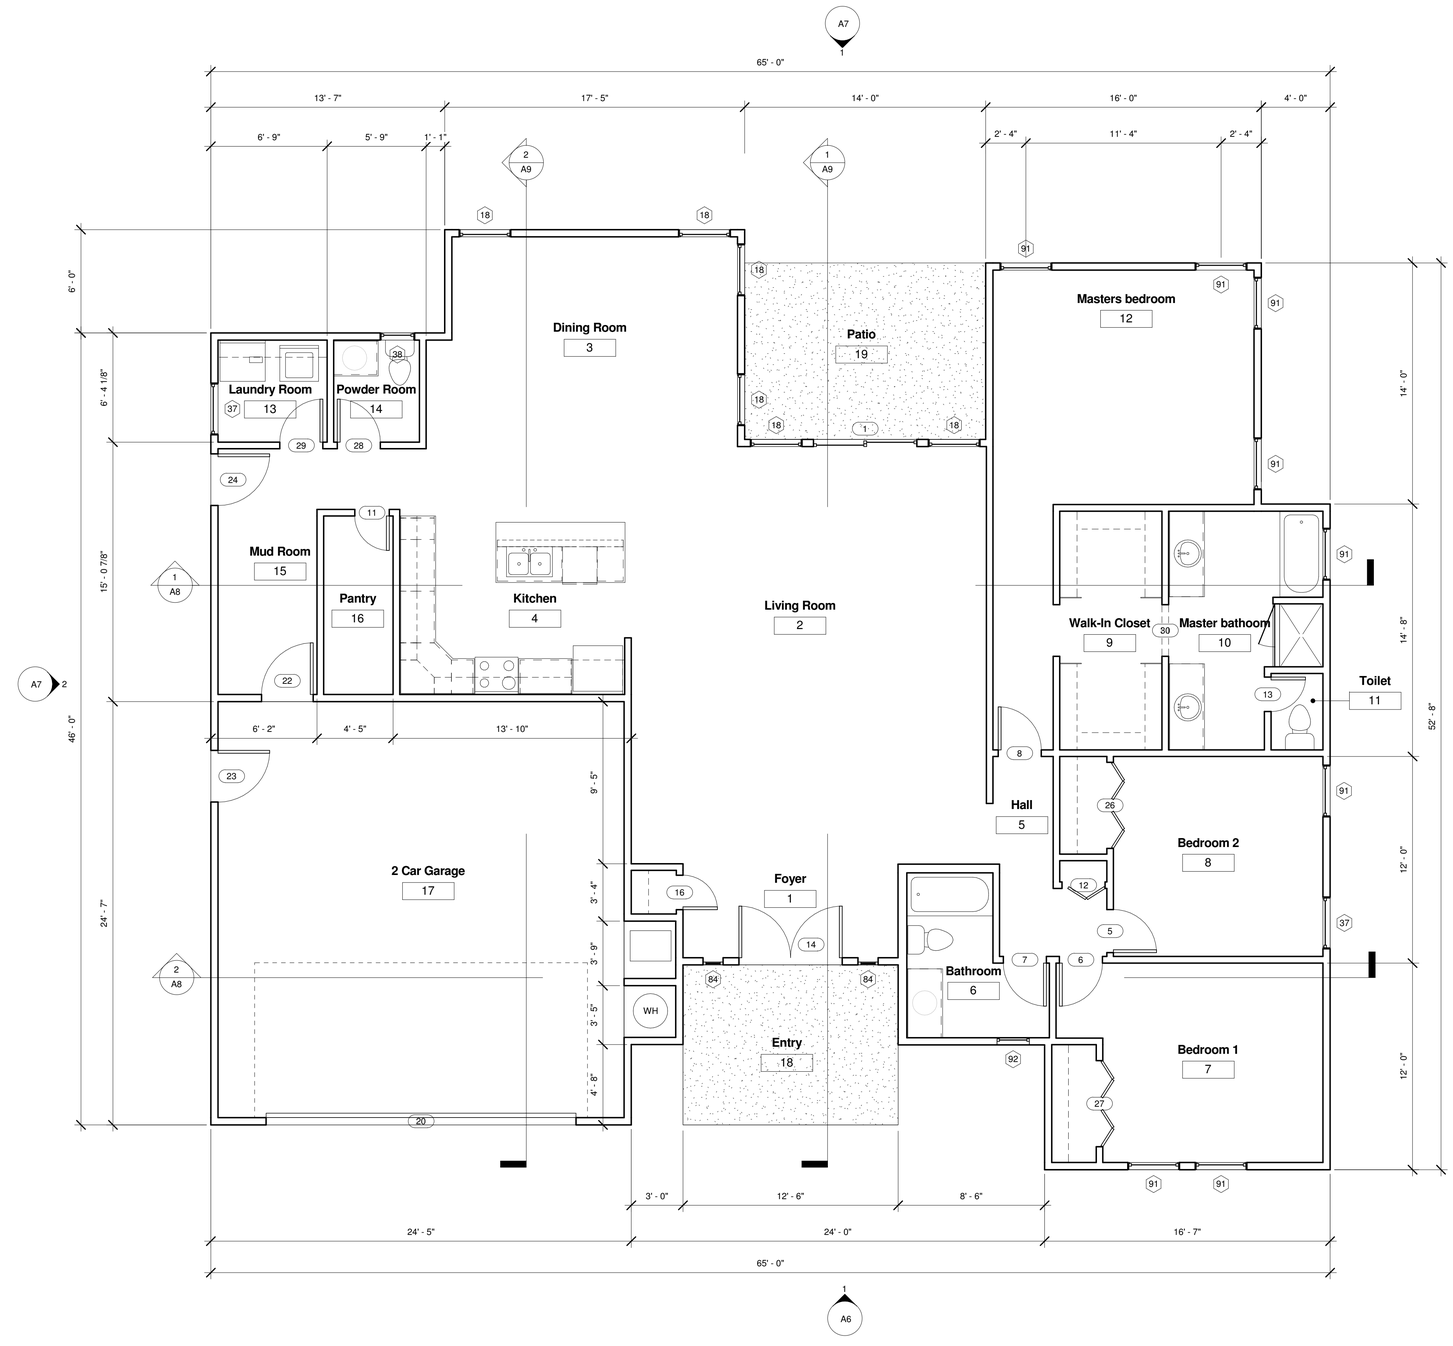

1 FLOOR PLAN
1/4" = 1'-0"

Door Schedule Basic	
Door Number	Door Size
1	72" x 84"
5	30" x 80"
6	30" x 80"
7	30" x 80"
8	30" x 80"
11	24" x 80" 2
12	30" x 80"
13	24" x 80"
14	72" x 84"
16	24" x 80" 2
20	18'-0" x 8'-0" 2
22	36" x 84"
23	36" x 88"
24	36" x 84"
26	60" x 84"
27	60" x 84"
28	30" x 80"
29	30" x 80"
30	36" x 80"

Window Schedule Basic				
Type Mark	Rough Opening		Type	Head Height
	Width	Height		
18	3' - 0"	6' - 0"	Double Hung with Trim1	7' - 0"
37	3' - 0"	4' - 0"	Double Hung with Trim	7' - 0"
38	2' - 0"	4' - 0"	Double Hung with Trim	7' - 0"
84	1' - 2"	7' - 0"	Sidelights 101	
89	2' - 0"		Louvers with Trim	2' - 5 7/8"
91	3' - 0"	5' - 0"	Double Hung with Trim	7' - 0"
92	2' - 0"	3' - 0"	Double Hung with Trim	7' - 0"

Consultant
Address
Address
Phone
Fax
e-mail

Consultant
Address
Address
Phone
Fax
e-mail

Consultant
Address
Address
Phone
Fax
e-mail

Consultant
Address
Address
Phone
Fax
e-mail

Consultant
Address
Address
Phone
Fax
e-mail

No.	Description	Date

Floor Plan, Doors and Windows Schedule

Project number	
Date	
Drawn by	
Checked by	
	A1
Scale	1/4" = 1'-0"

3/8/2016 4:44:13 PM