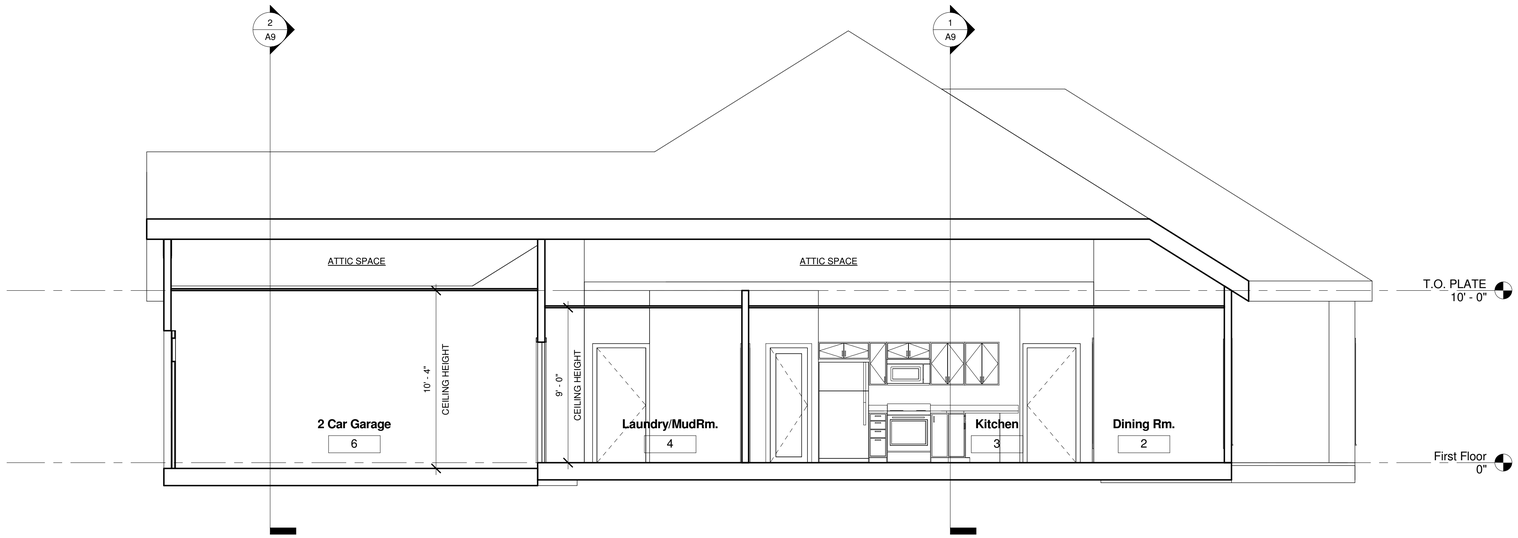

2 BUILDING SECTION 2
1/4" = 1'-0"

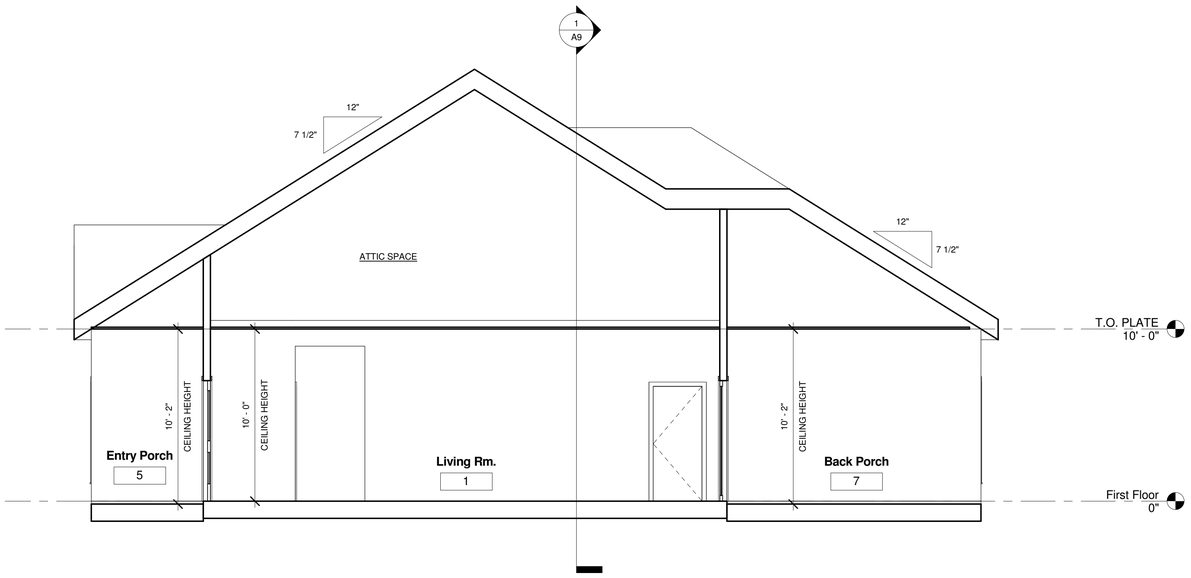

1 BUILDING SECTION 1
1/4" = 1'-0"

Consultant
Address
Address
Phone
Fax
e-mail

Consultant
Address
Address
Phone
Fax
e-mail

Consultant
Address
Address
Phone
Fax
e-mail

Consultant
Address
Address
Phone
Fax
e-mail

Consultant
Address
Address
Phone
Fax
e-mail

No.	Description	Date

Building Sections

Project number
Date
Drawn by
Checked by

A8

Scale 1/4" = 1'-0"

3/15/2016 2:40:36 PM