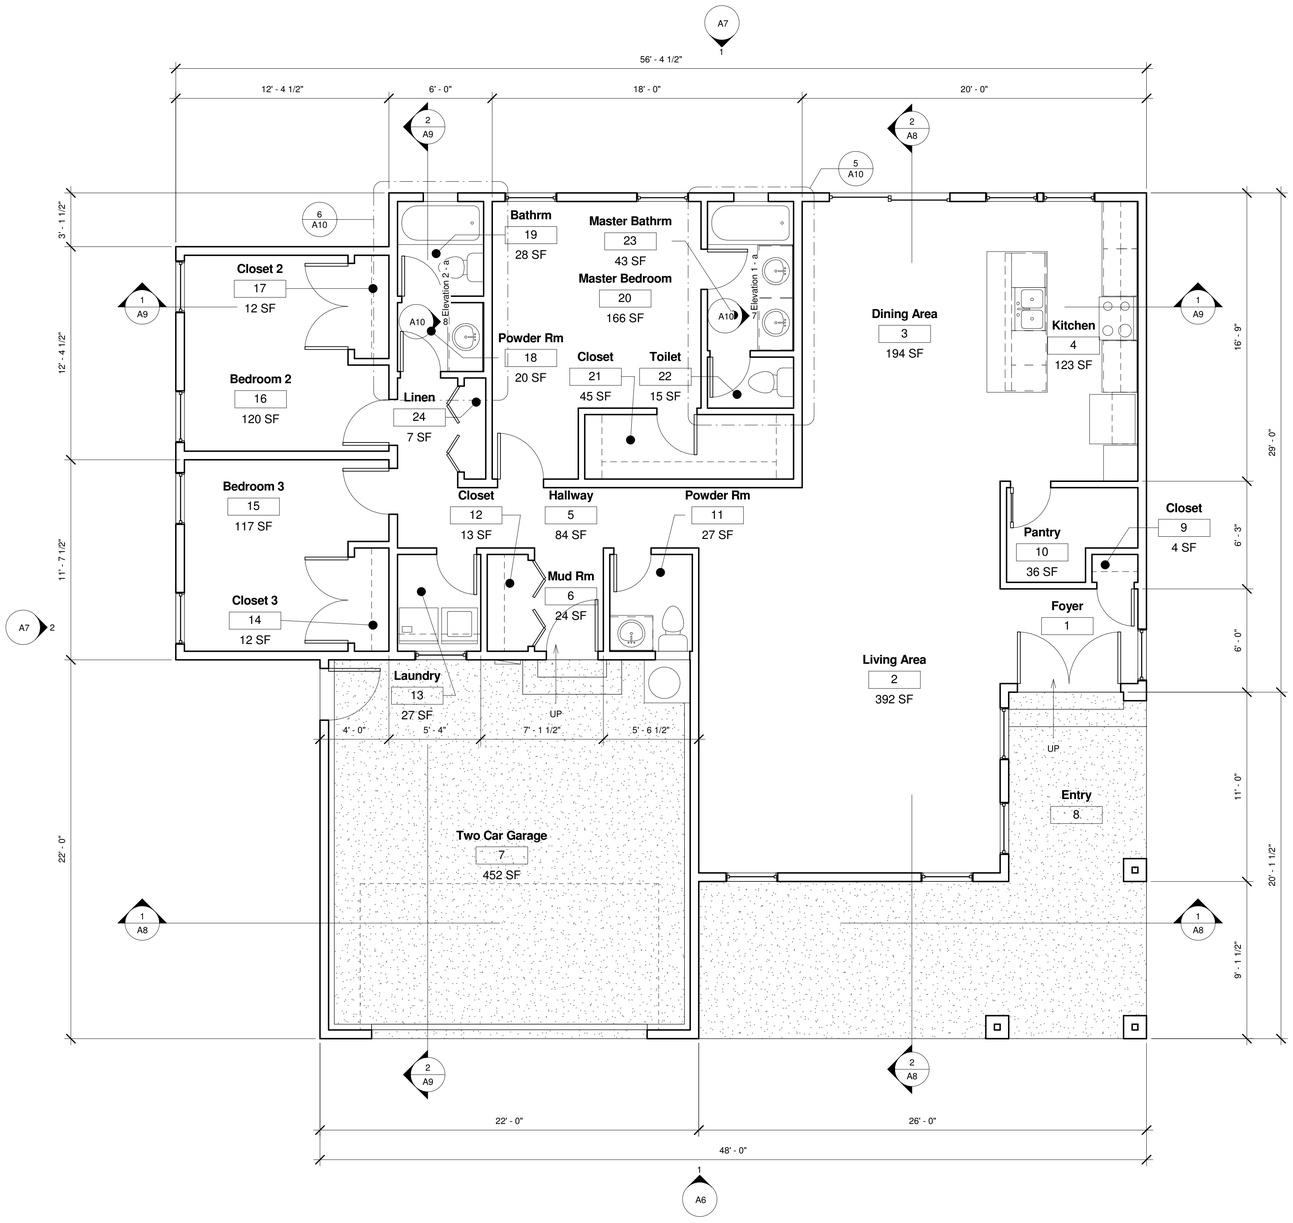

1 First Floor Plan
1/4" = 1'-0"

Room Finish Schedule							
Room Number	Room Name	Finish					Comments
		Floor	Base	Wall	Ceiling	Ceiling Height	
1	Foyer						
2	Living Area						
3	Dining Area						
4	Kitchen						
5	Hallway						
6	Mud Rm						
7	Two Car Garage						
8	Entry						
9	Closet						
10	Pantry						
11	Powder Rm						
12	Closet						
13	Laundry						
14	Closet 3						
15	Bedroom 3						
16	Bedroom 2						
17	Closet 2						
18	Powder Rm						
19	Bathrm						
20	Master Bedroom						
21	Closet						
22	Toilet						
23	Master Bathrm						
24	Linen						

Window Schedule Sizes					
Type Mark	Rough Opening		Type	Head Height	Comments
	Width	Height			
39	2' - 0"	2' - 0"	Double Hung with Trim	7' - 0"	
45	3' - 0"	6' - 0"	Double Hung with Trim	7' - 0"	
58	3' - 0"	3' - 4"	Double Hung with Trim	7' - 0"	

Door Schedule Sizes		
Door Number	Door Size	Finish
		Comments
1	16'-0" x 8'-6"	
2	82" x 78"	
3	36" x 84"	
4	32" x 84"	
5	32" x 84"	
6	32" x 84"	
7	28" x 84"	
8	28" x 84"	
9	28" x 84"	
10	28" x 84"	
11	28" x 84"	
12	28" x 84"	
13	26" x 84"	
14	26" x 84"	
15	28" x 84"	
16	60" x 84"	
17	60" x 84"	
18	60" x 84"	
19	60" x 84"	
20	36" x 84"	
21	84" x 84"	

Consultant
Address
Address
Phone
Fax
e-mail

Consultant
Address
Address
Phone
Fax
e-mail

Consultant
Address
Address
Phone
Fax
e-mail

Consultant
Address
Address
Phone
Fax
e-mail

Consultant
Address
Address
Phone
Fax
e-mail

No.	Description	Date

NOT FOR CONSTRUCTION

First Floor Plan, Door & Window Schedule

Project number	Project Number
Date	Issue Date
Drawn by	
Checked by	

A1

Scale 1/4" = 1'-0"

2/1/2017 10:33:10 PM