1 SOUTH ELEVATION
1/4" = 1'-0"

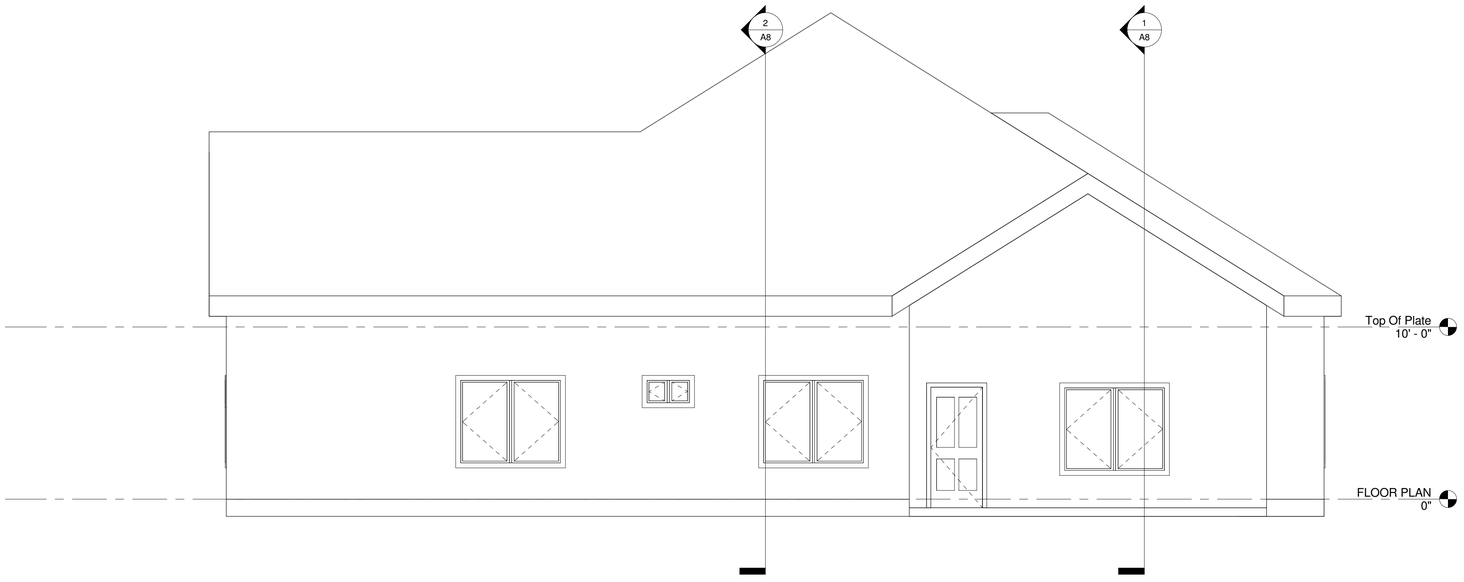


2 WEST ELEVATION
1/4" = 1'-0"

Consultant
Address
Address
Phone
Fax
e-mail

Consultant
Address
Address
Phone
Fax
e-mail

Consultant
Address
Address
Phone
Fax
e-mail

Consultant
Address
Address
Phone
Fax
e-mail

Consultant
Address
Address
Phone
Fax
e-mail

| No. | Description | Date |
|---|---|---|

# SOUTH AND WEST ELEVATIONS

Project number

Date

Drawn by

Checked by

A6

Scale 1/4" = 1'-0"

5/16/2016 1:48:55 PM