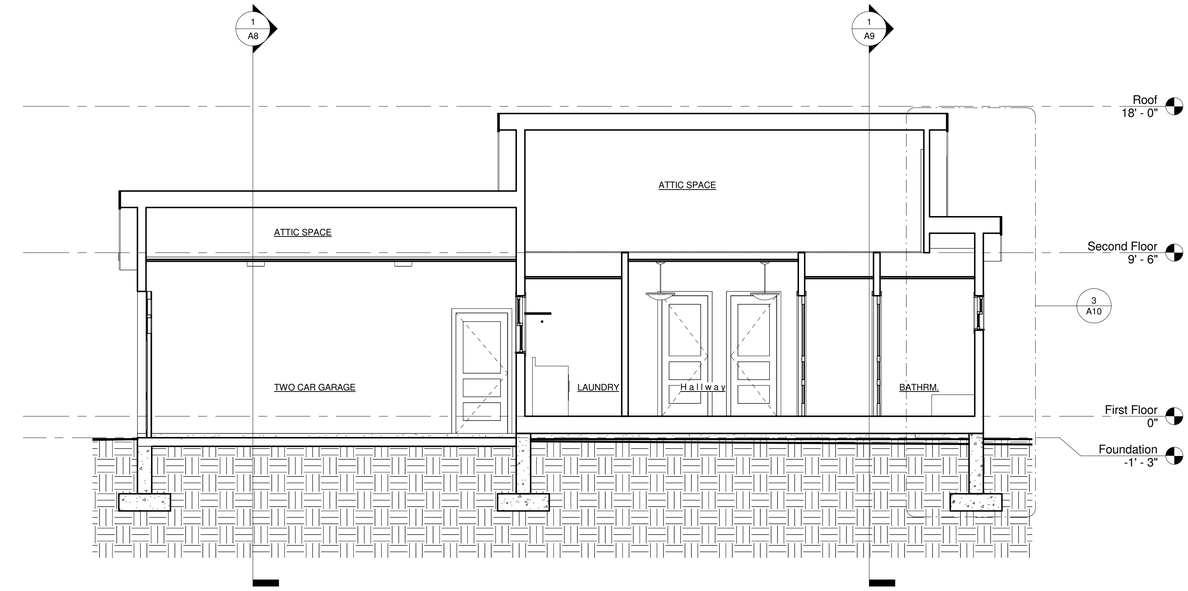

2 Section 3
1/4" = 1'-0"

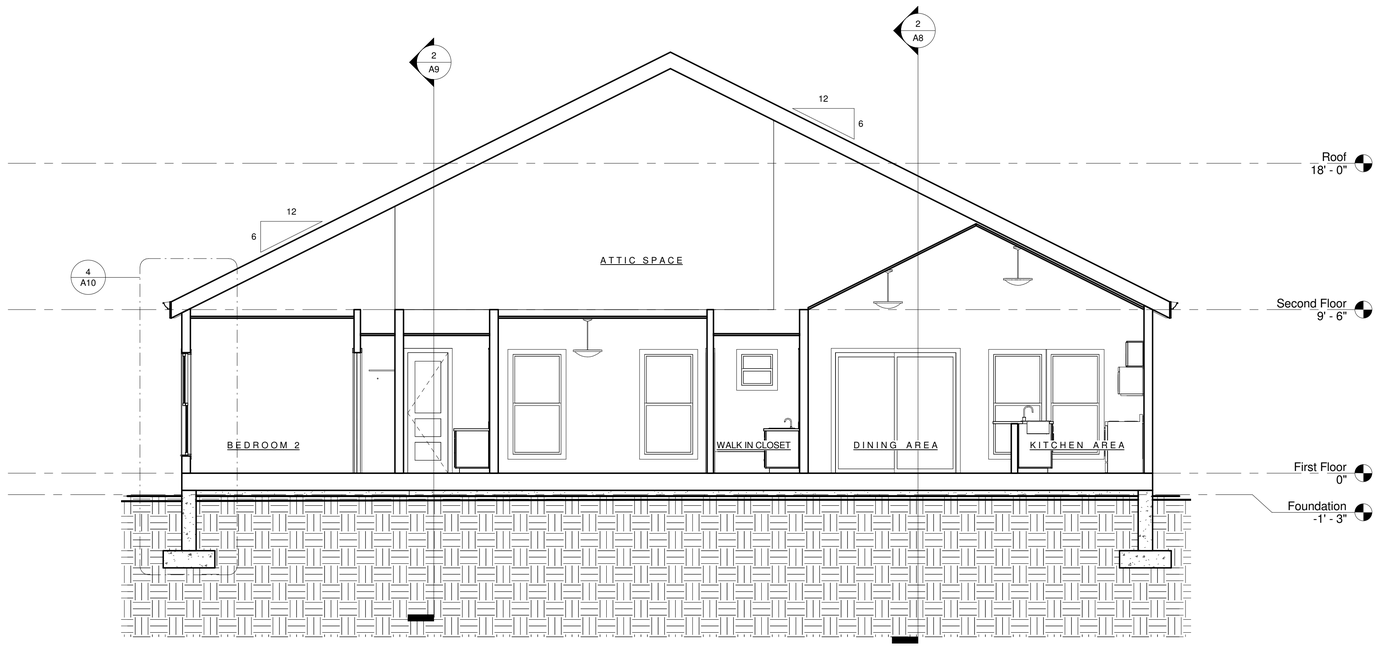

1 Section 4
1/4" = 1'-0"

Consultant
Address
Address
Phone
Fax
e-mail

Consultant
Address
Address
Phone
Fax
e-mail

Consultant
Address
Address
Phone
Fax
e-mail

Consultant
Address
Address
Phone
Fax
e-mail

Consultant
Address
Address
Phone
Fax
e-mail

No.	Description	Date

NOT FOR CONSTRUCTION

Building Sections

Project number	Project Number
Date	Issue Date
Drawn by	Author
Checked by	Checker

A9

Scale 1/4" = 1'-0"

2/1/2017 10:33:13 PM