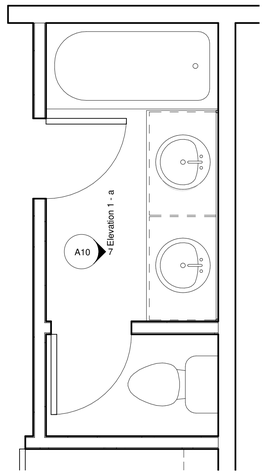

5 First Floor Plan - Callout 1
1/2" = 1'-0"

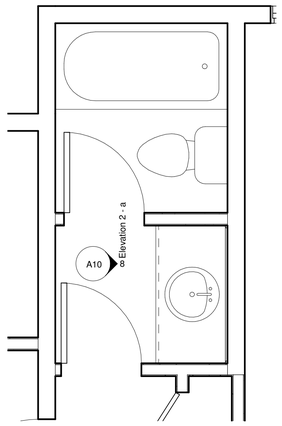

6 First Floor Plan - Callout 2
1/2" = 1'-0"

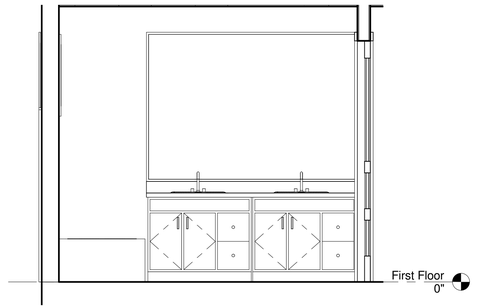

7 Elevation 1 - a
1/2" = 1'-0"

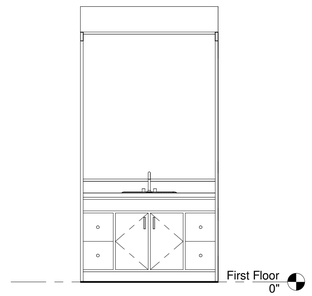

8 Elevation 2 - a
1/2" = 1'-0"

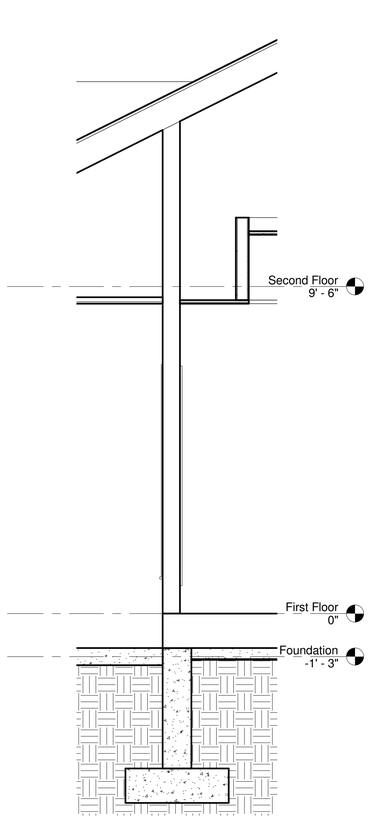

1 Section 2 - Callout 1
1/2" = 1'-0"

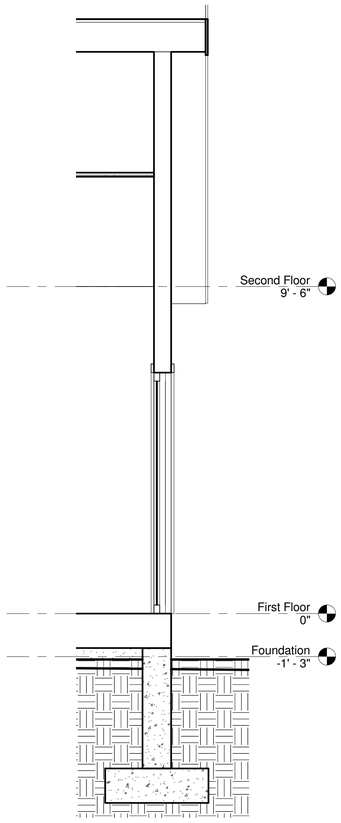

2 Section 2 - Callout 2
1/2" = 1'-0"

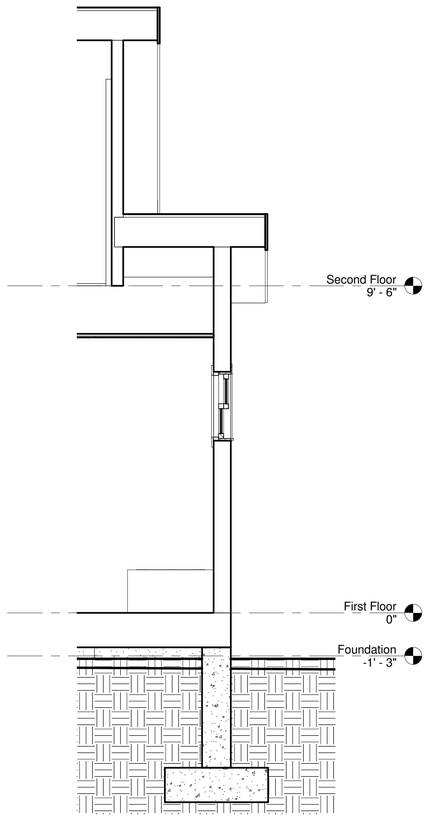

3 Section 3 - Callout 1
1/2" = 1'-0"

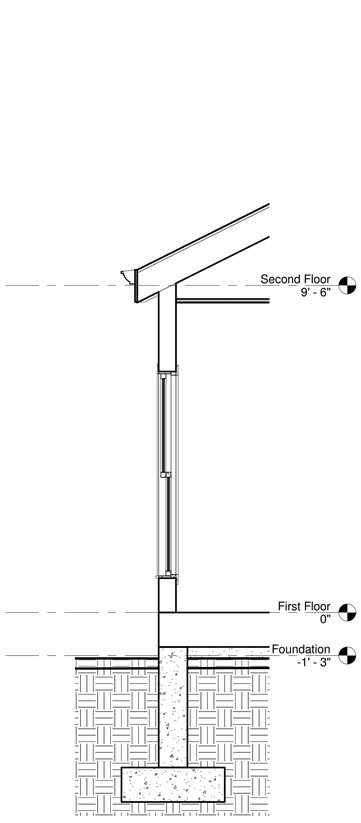

4 Section 4 - Callout 1
1/2" = 1'-0"

Consultant
Address
Address
Phone
Fax
e-mail

Consultant
Address
Address
Phone
Fax
e-mail

Consultant
Address
Address
Phone
Fax
e-mail

Consultant
Address
Address
Phone
Fax
e-mail

Consultant
Address
Address
Phone
Fax
e-mail

No.	Description	Date

NOT FOR CONSTRUCTION

Wall Sections & Enlarged Plans

Project number	Project Number
Date	Issue Date
Drawn by	
Checked by	

A10

Scale 1/2" = 1'-0"

2/1/2017 10:30:41 PM