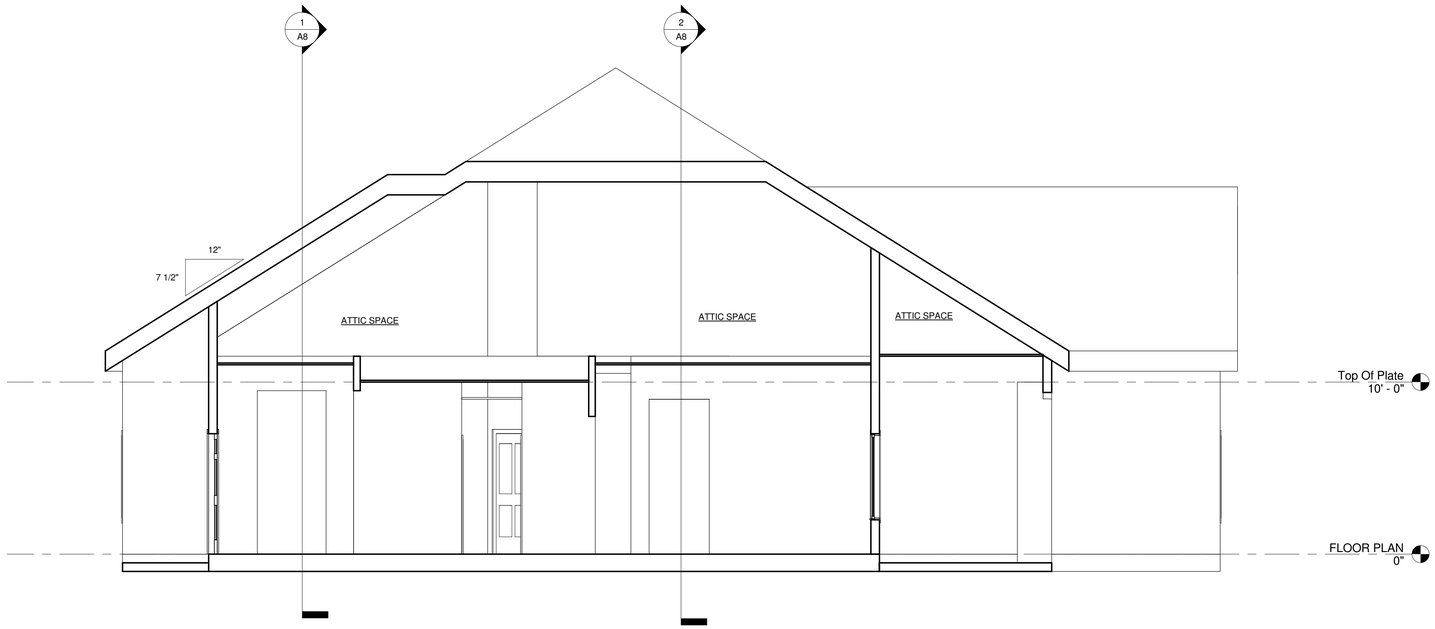

1 BUILDING SECTION 3
1/4" = 1'-0"

2 BUILDING SECTION 4
1/4" = 1'-0"

Consultant
Address
Address
Phone
Fax
e-mail

Consultant
Address
Address
Phone
Fax
e-mail

Consultant
Address
Address
Phone
Fax
e-mail

Consultant
Address
Address
Phone
Fax
e-mail

Consultant
Address
Address
Phone
Fax
e-mail

No.	Description	Date

BUILDING SECTIONS

Project number
Date
Drawn by
Checked by

A9

Scale 1/4" = 1'-0"

5/16/2016 1:48:57 PM